SPORT ENGLAND

Natural Turf

Playing area for Senior Cricket
(8 wicket pitch)
standard layout with sand grooves

Scale: 1:500 @ A3

Notes:
This drawing is an extract from Sport England's Design Guidance Note **'Natural Turf'** and must be read in conjunction with the respective section of the guidance note.
DO NOT SCALE FROM THIS DRAWING, ALL DIMENSIONS ARE IN METRES

Click here for **'Design and cost guidance'**

Click here for **'User Guide'**

Standard Layout Senior Cricket

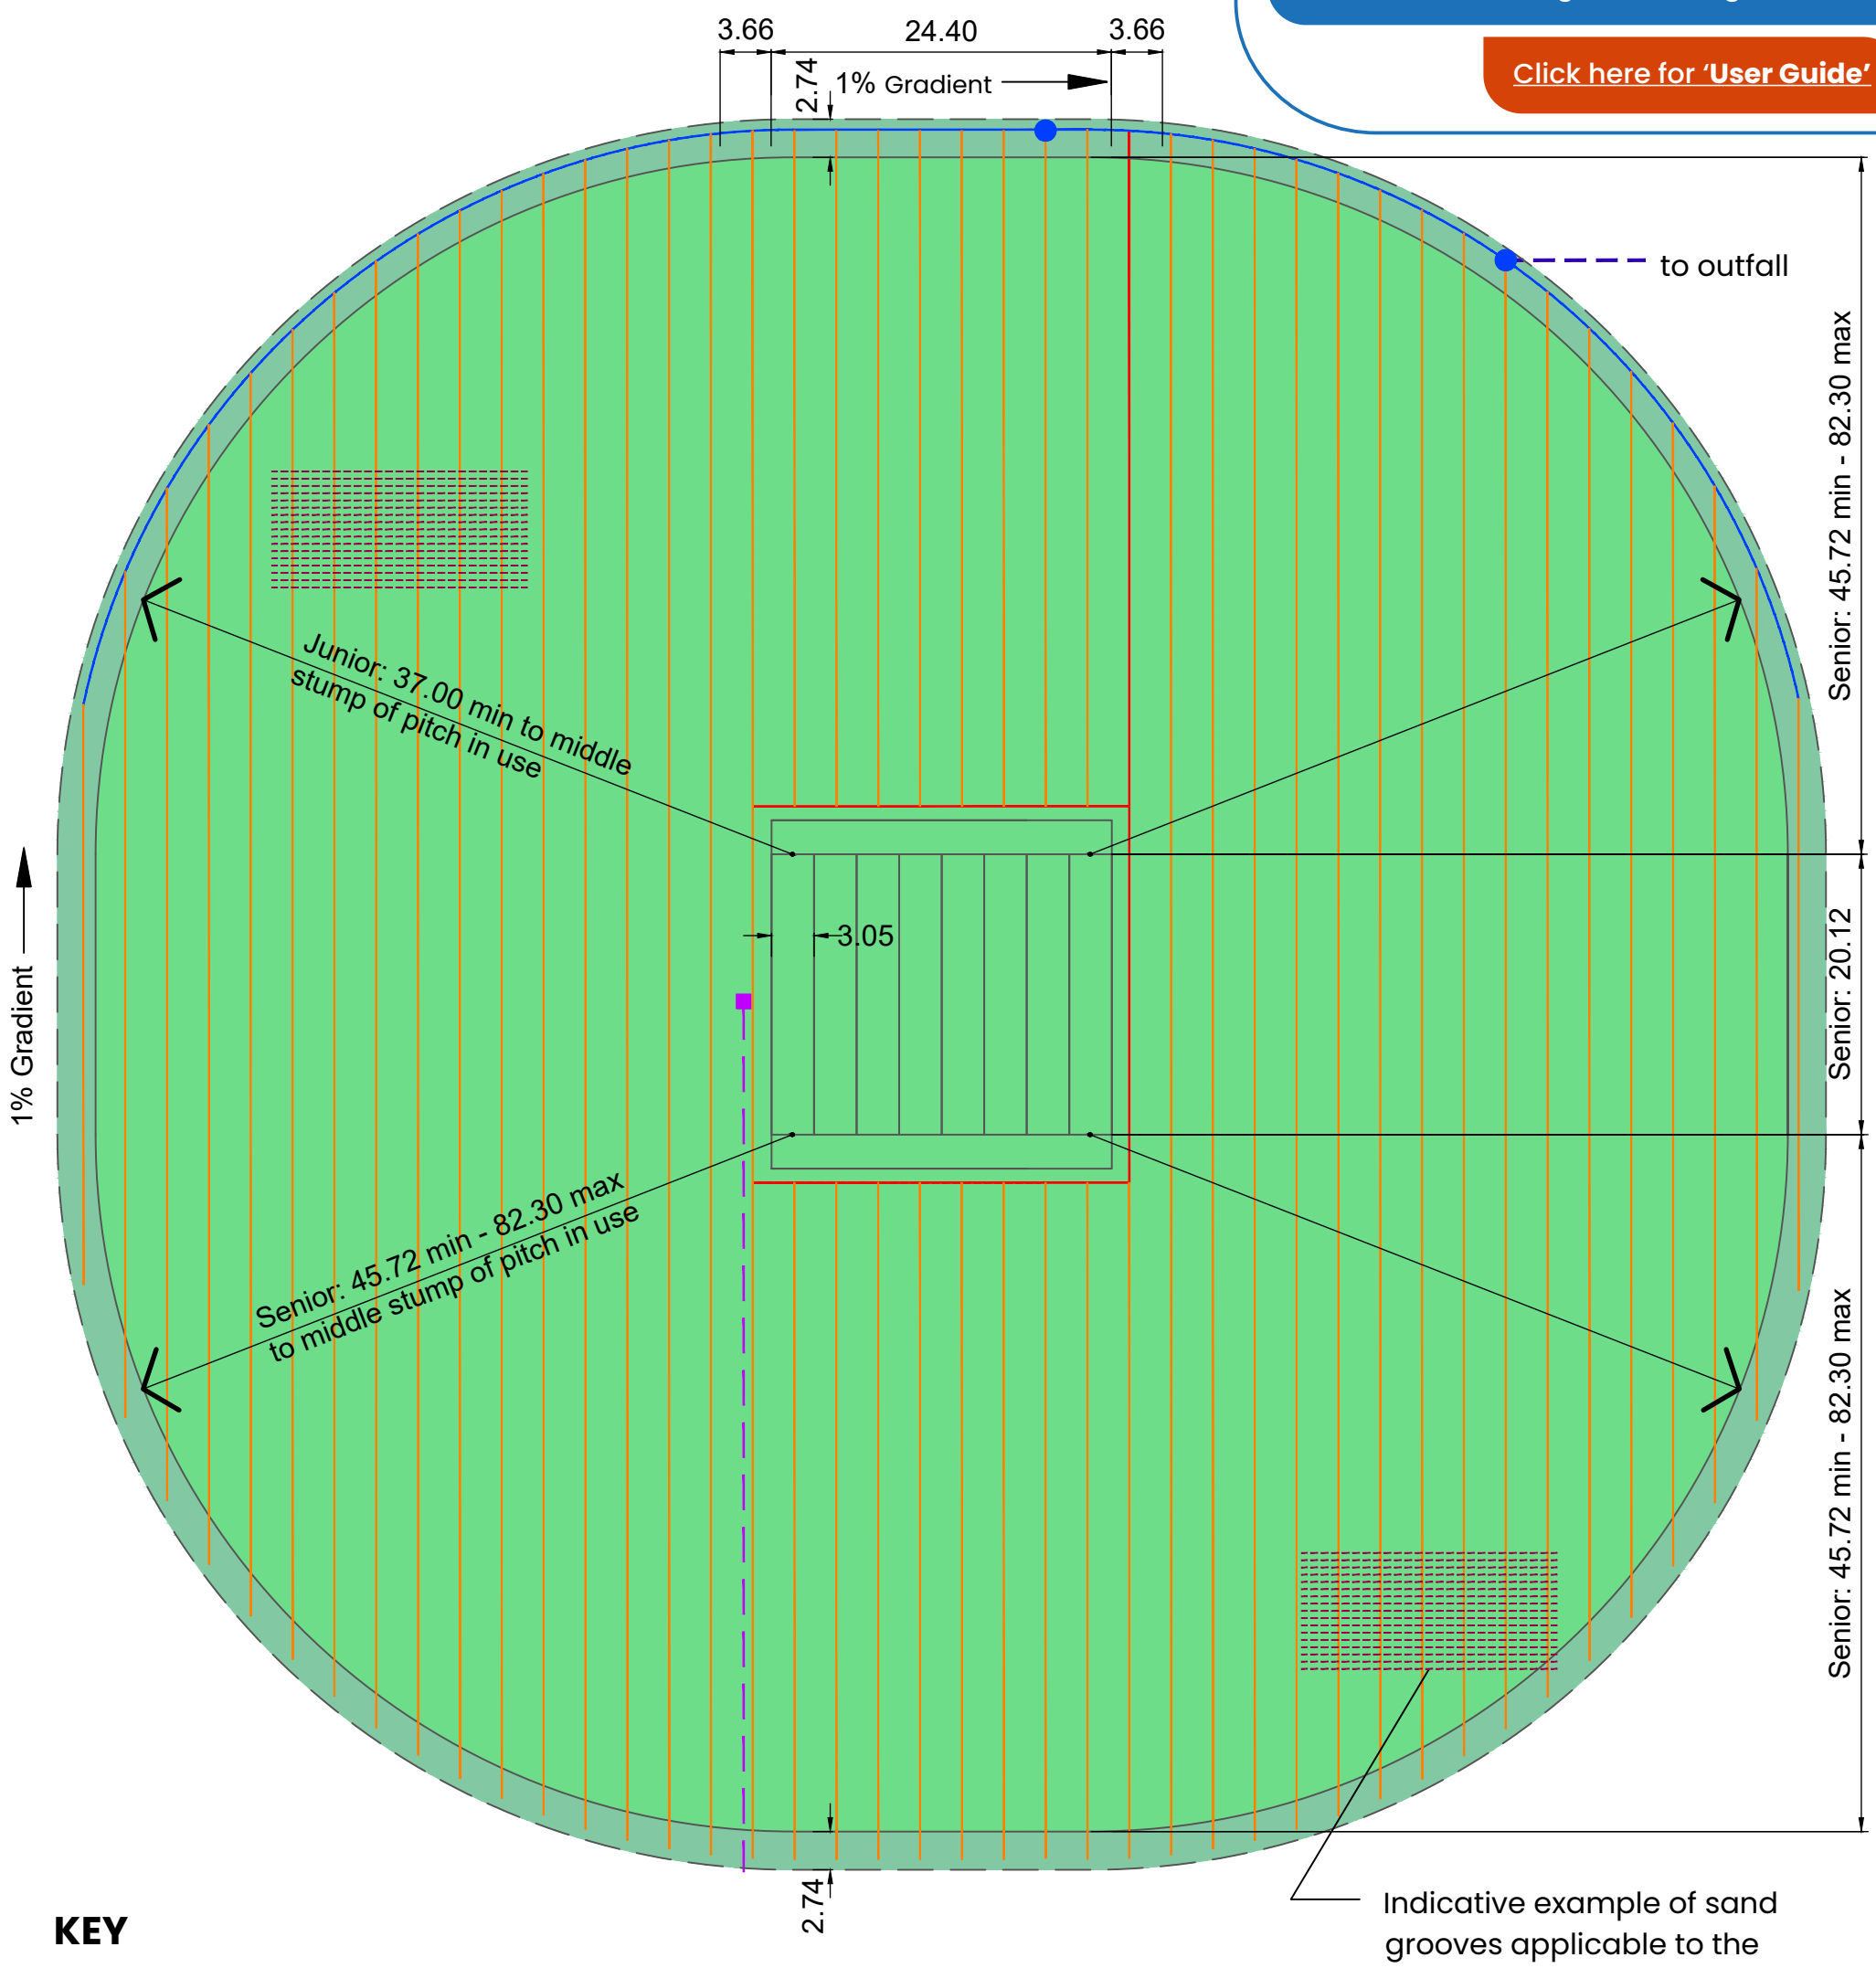

KEY

- 80 mm Ø corrugated perforated laterals @ 3 m intervals 100
- mm Ø ring drain
- 160 mm Ø corrugated perforated collector
- 200 mm Ø non-perforated twin wall smooth pipe
- Indicative sand grooves @ 0.26 m intervals over entire area
- Irrigation pipe
- Irrigation hydrant
- Inspection chamber
- Pitch area
- Safety margin 2.74 m wide

© Sport England 2025